Bloomfield Road allotments

Bloomfield Road, BA2 3AF

Plots not drawn to scale, use as a guide only.

Bath and North East Somerset

Author:

Date: 05/02/2025

0 5 10 15 20m

Scale: 1:1175

Bath & North East Somerset Council

Improving People's Lives

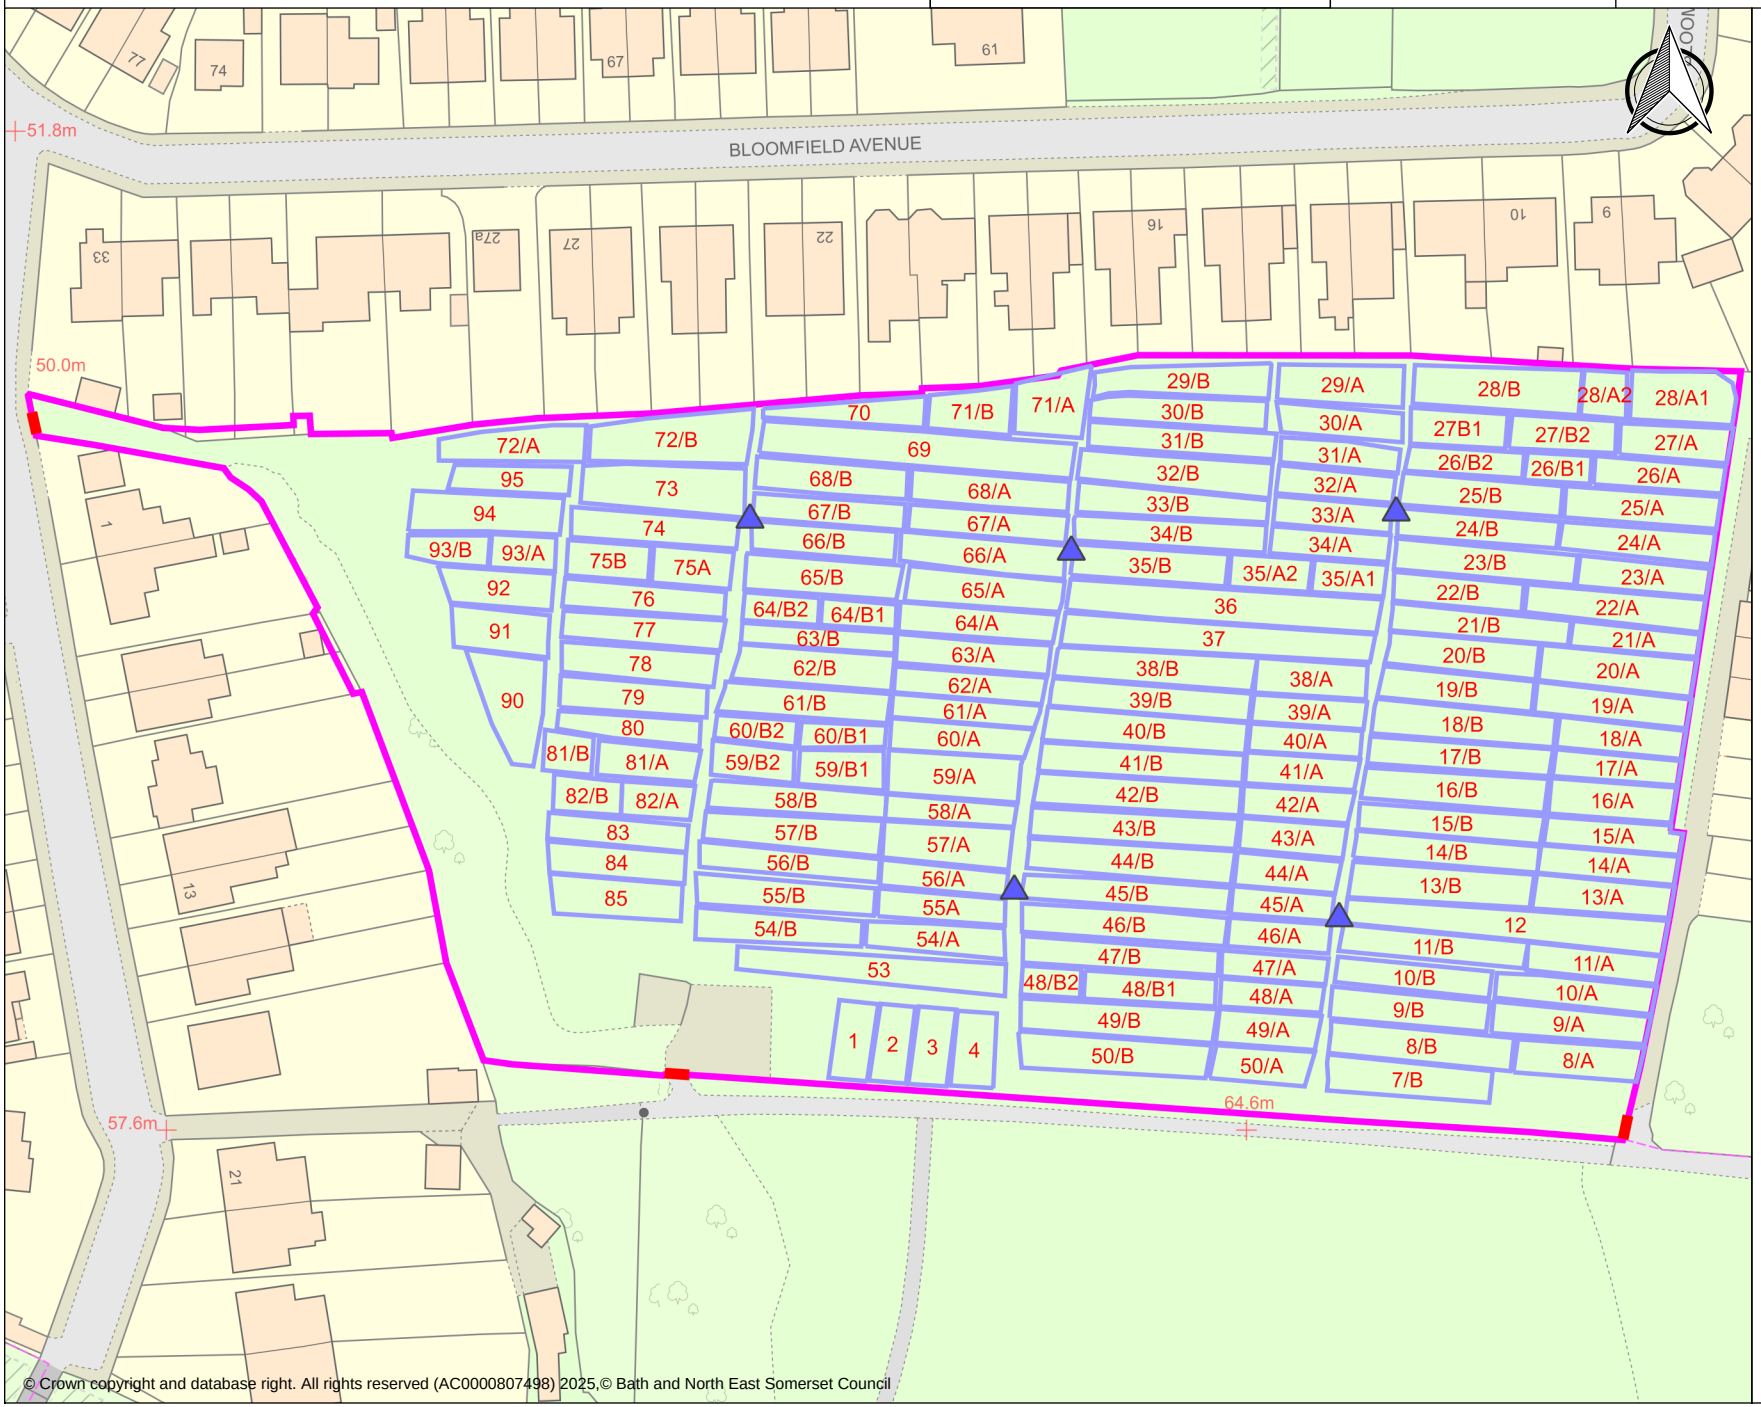

© Crown copyright and database right. All rights reserved (AC0000807498) 2025,© Bath and North East Somerset Council

Grd Allotment Sites

Allotments Plots

Allotment Plots

Allotment Gates

Allotment Taps